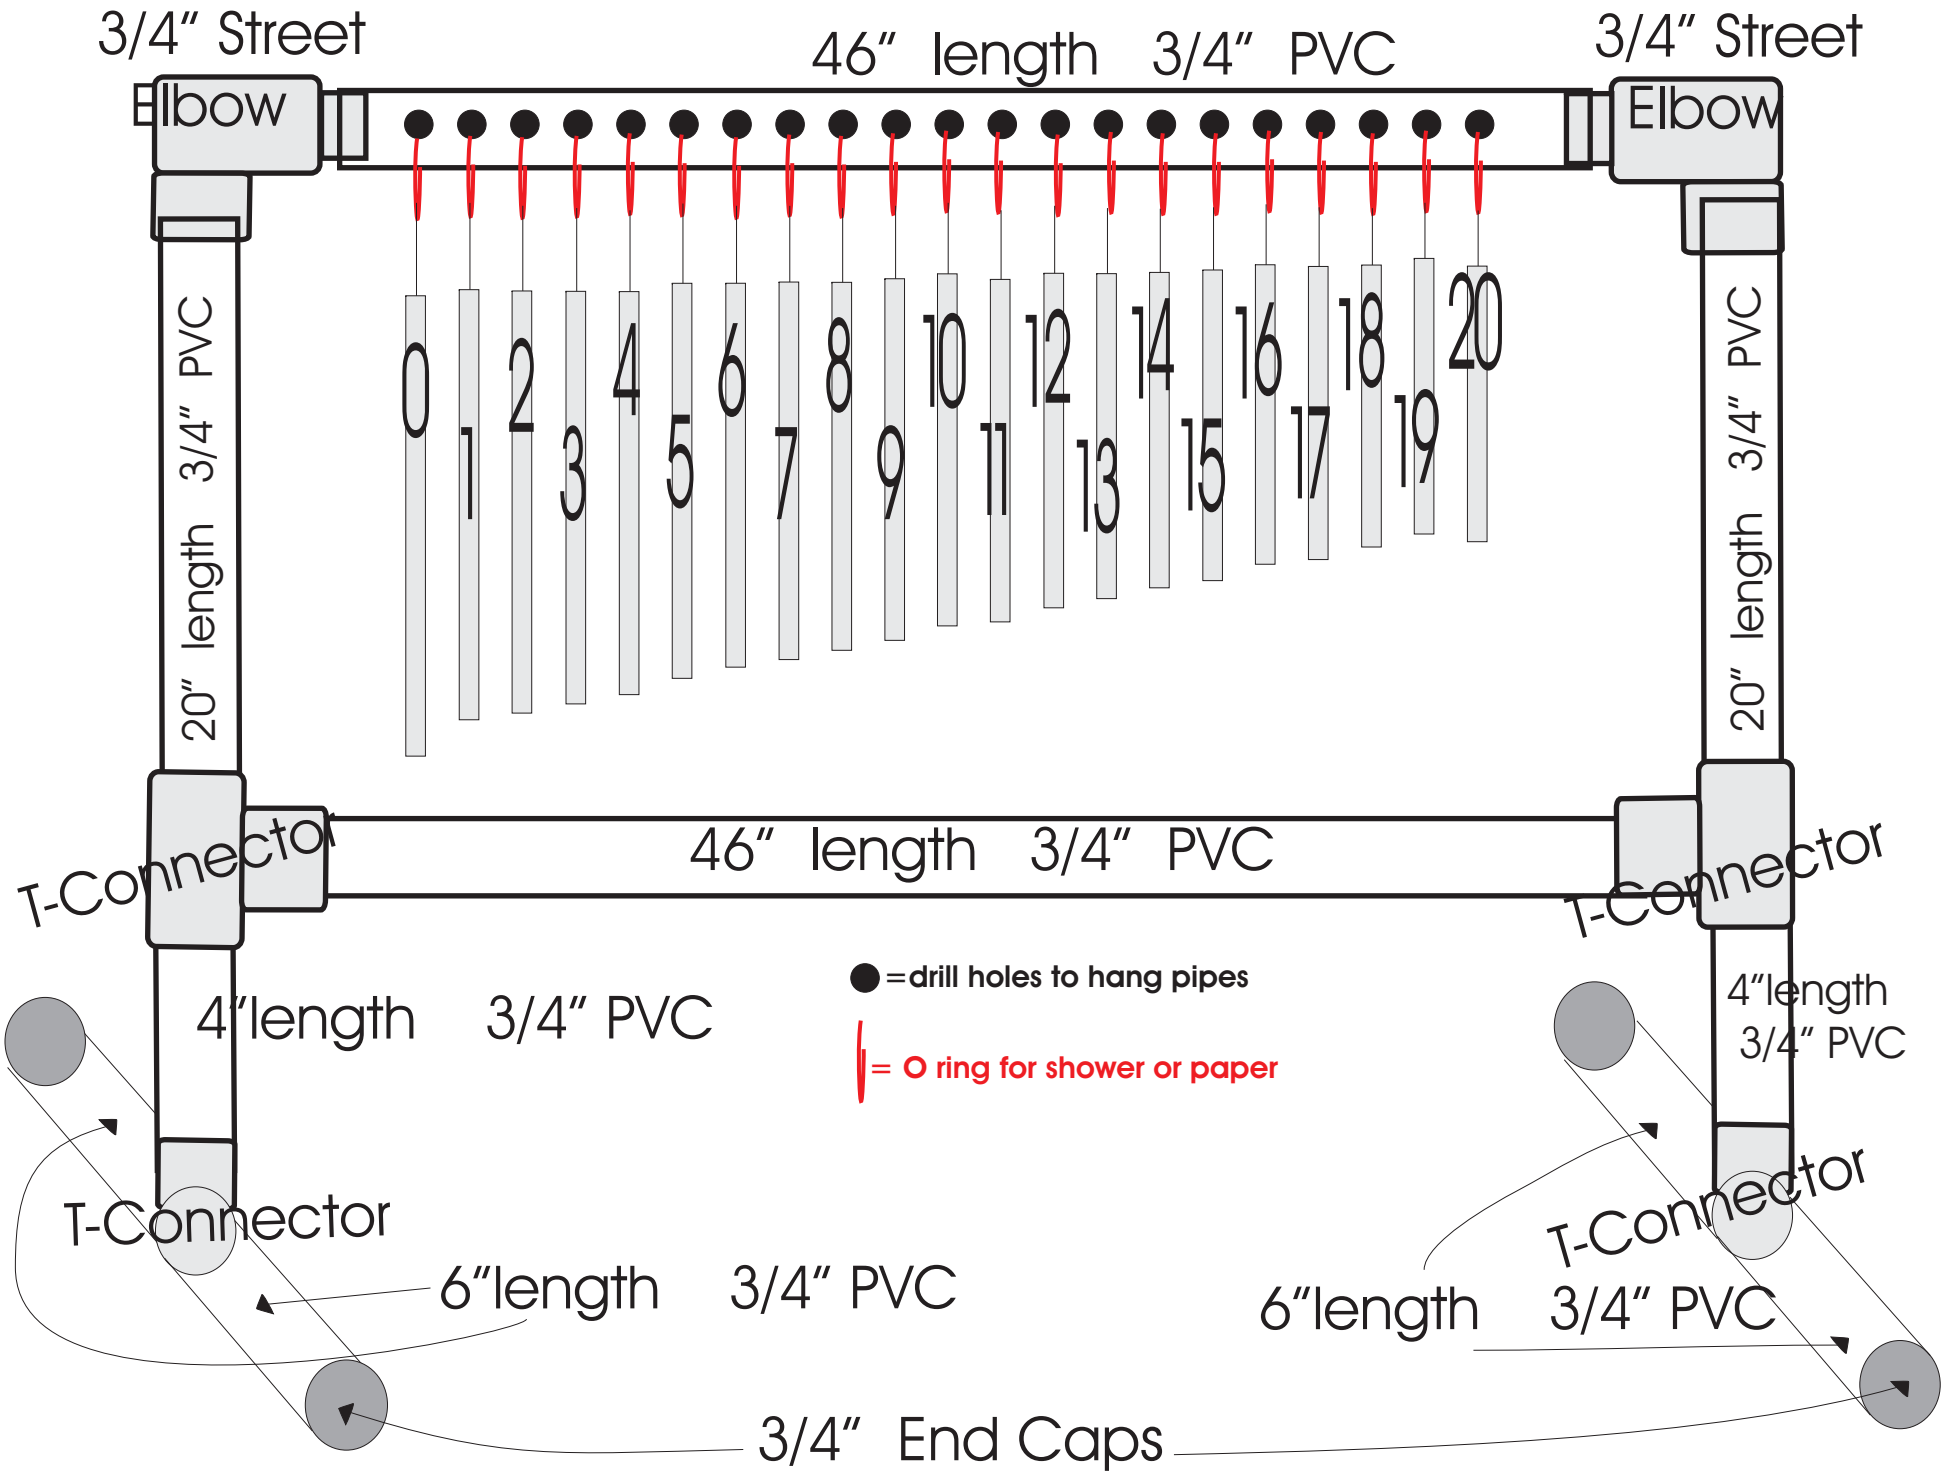
3/4" Street Elbow
46" length 3/4" PVC
3/4" Street Elbow
0
1
2
3
4
5
6
7
8
9
10
11
12
13
14
15
16
17
18
19
20
20" length 3/4" PVC
20" length 3/4" PVC
T-Connector
46" length 3/4" PVC
T-Connector
=drill holes to hang pipes
= O ring for shower or paper
4"length 3/4" PVC
4"length 3/4" PVC
T-Connector
T-Connector
6"length 3/4" PVC
6"length 3/4" PVC
3/4" End Caps